

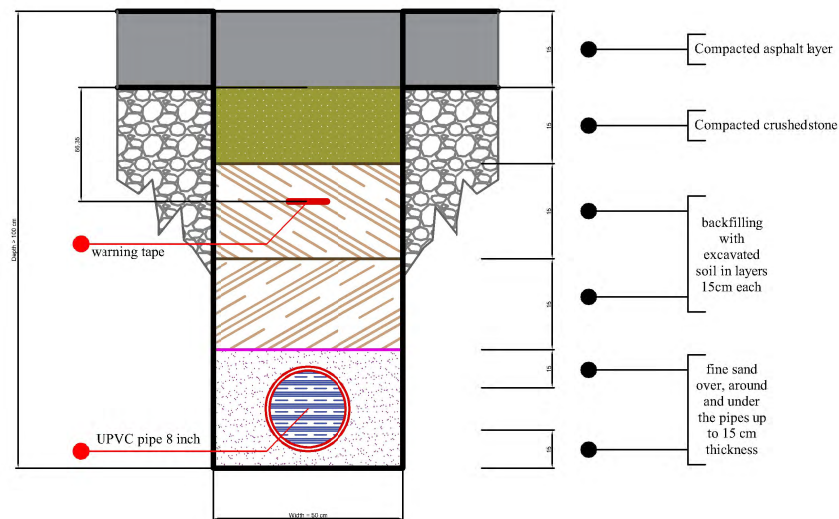


Al-Hasakah National Hospital - General Location Plan
New Stormwater Drainage Network

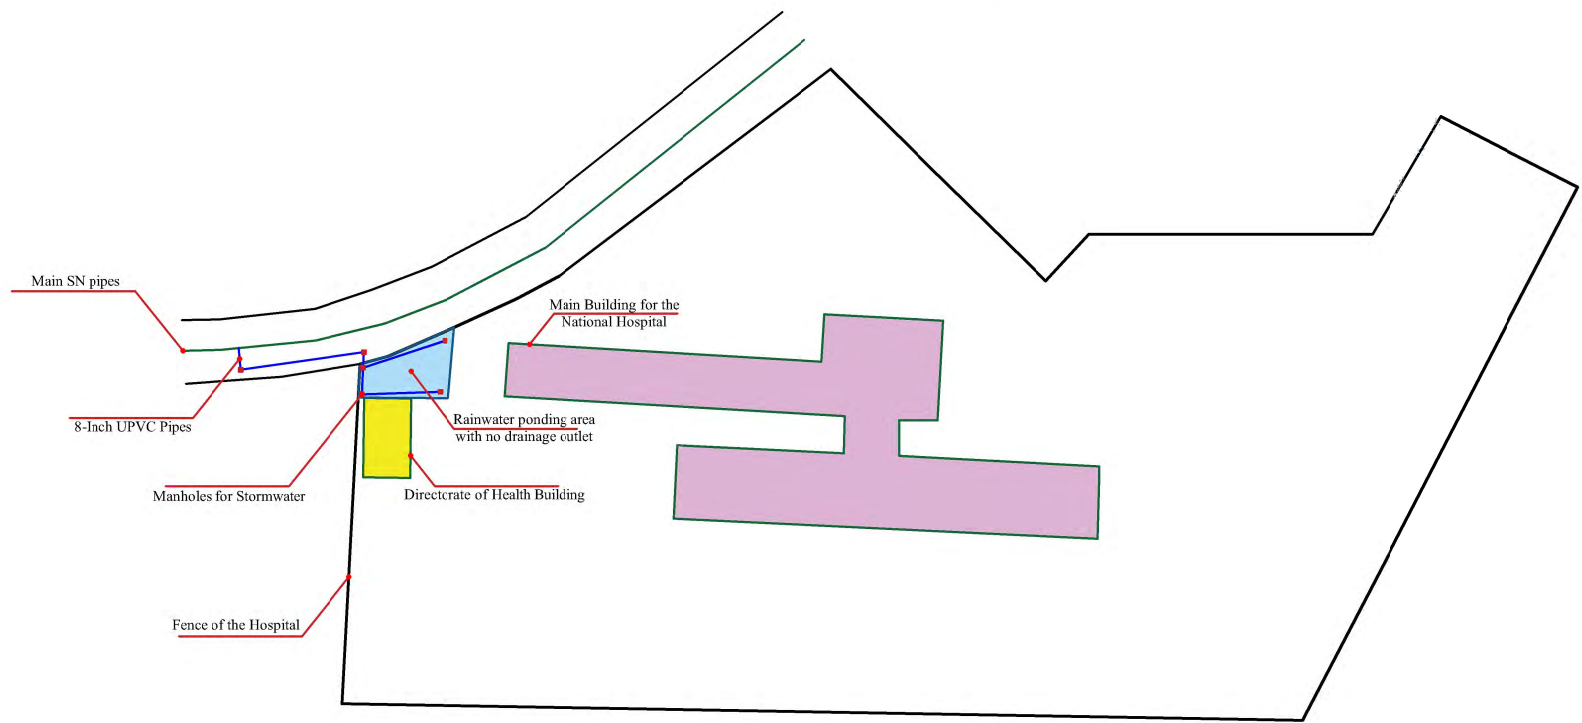


Section for Trench for 8-Inch Sewerage Pipes

Note: All dimensions are in "cm" unless indicate otherwise.


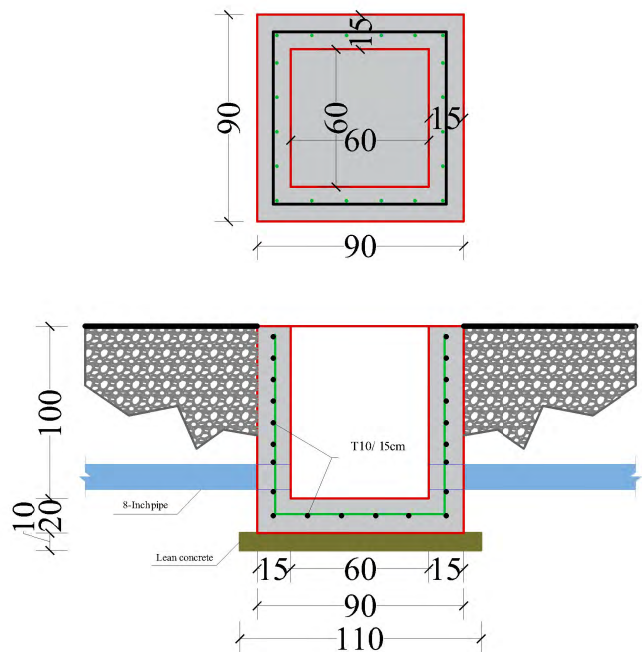


Manhole for water storm network
(Section horizontal and vertical)

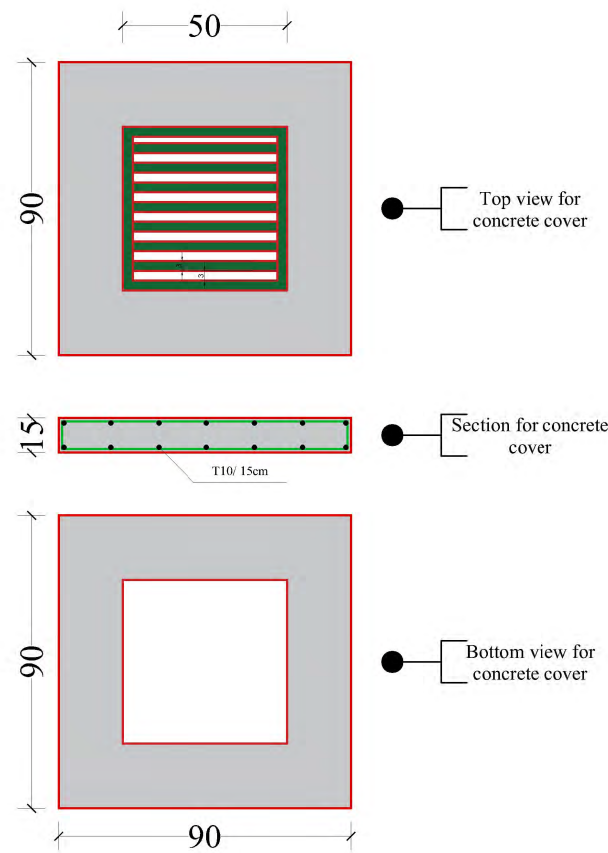


Manhole for water storm network
(Concrete cover)

SHEET TITLE: New Stormwater Drainage Network			SCALE: NTS	RELATED SHEETS: 1
BLUEPRINT TITLE: Rehabilitation of Hasakah National Hospital in Al-Hasakah Government		DESIGN LEAD: Ahmad Jassem, Omar Ali		REVISIONS: 1
BLUEPRINT CODE: GFFO_2026_HNH-HSK	CONTRACT NO: SYRIA-TA-2026-XXX	APPROVED BY: Ibrahim A. Ahmed		DATE: June, 14th 2026

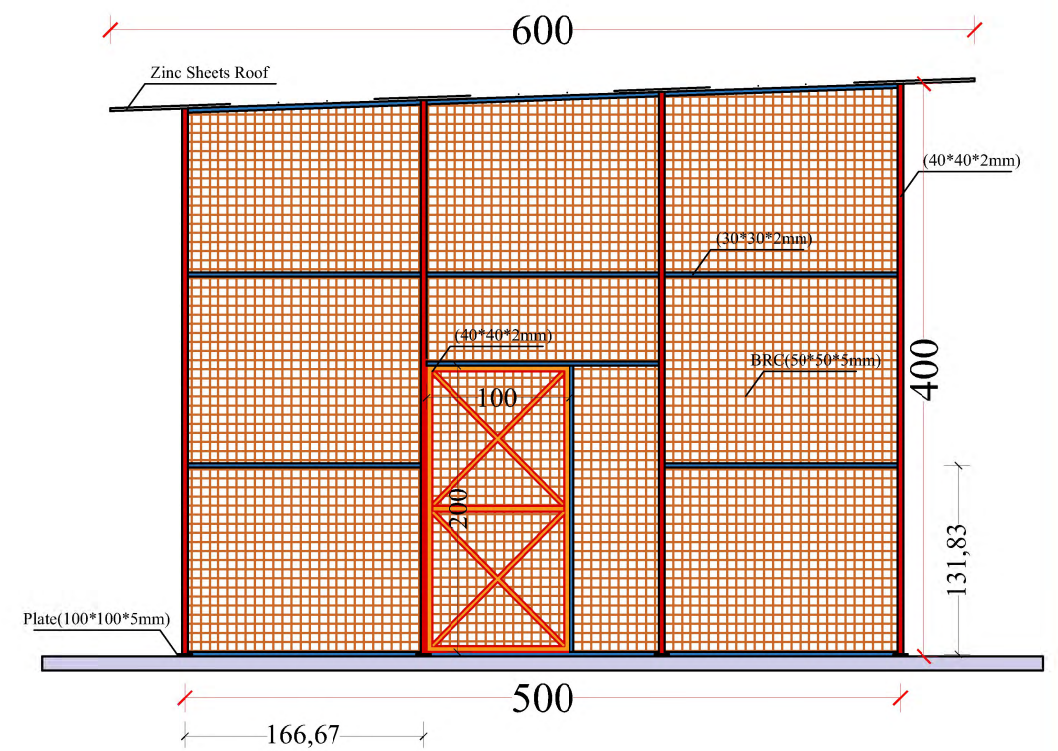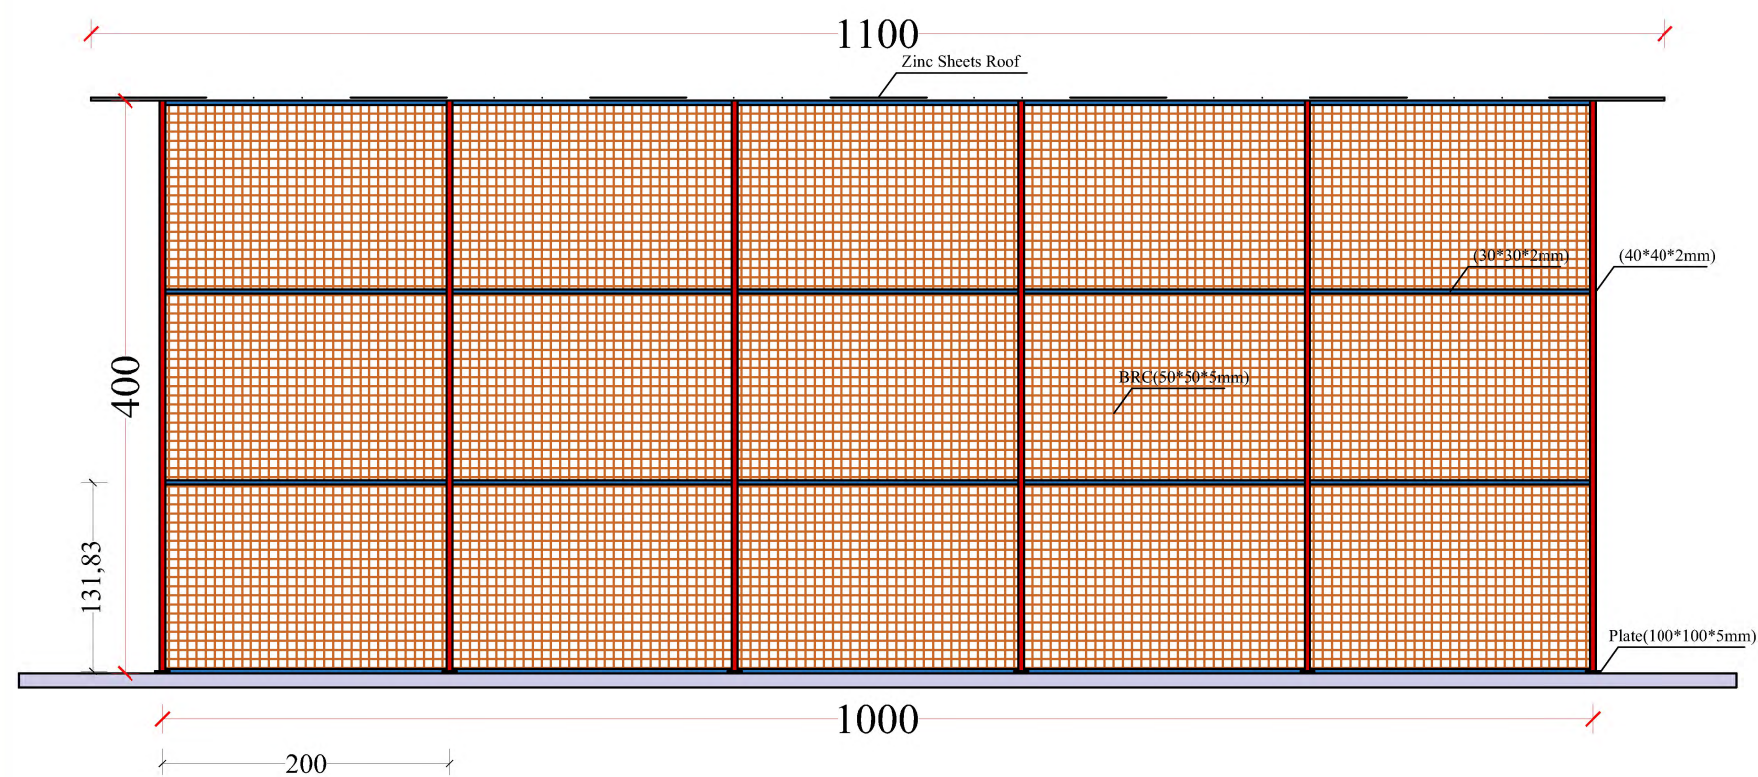


Note: All dimensions are in "cm" unless indicate otherwise.

SHEET TITLE: Protective Cage for the Oxygen Station Generator			SCALE: NTS	RELATED SHEETS: 1
BLUEPRINT TITLE: Rehabilitation of Hasakah National Hospital in Al-Hasakah Government			DESIGN LEAD: Ahmad Jassem, Omar Ali	
BLUEPRINT CODE: GFFO_2026_HNH-HSK	CONTRACT NO: SYRIA-TA-2026-XXX	APPROVED BY: Ibrahim A. Ahmed		REVISIONS: 1
			DATE: June, 14th 2026	

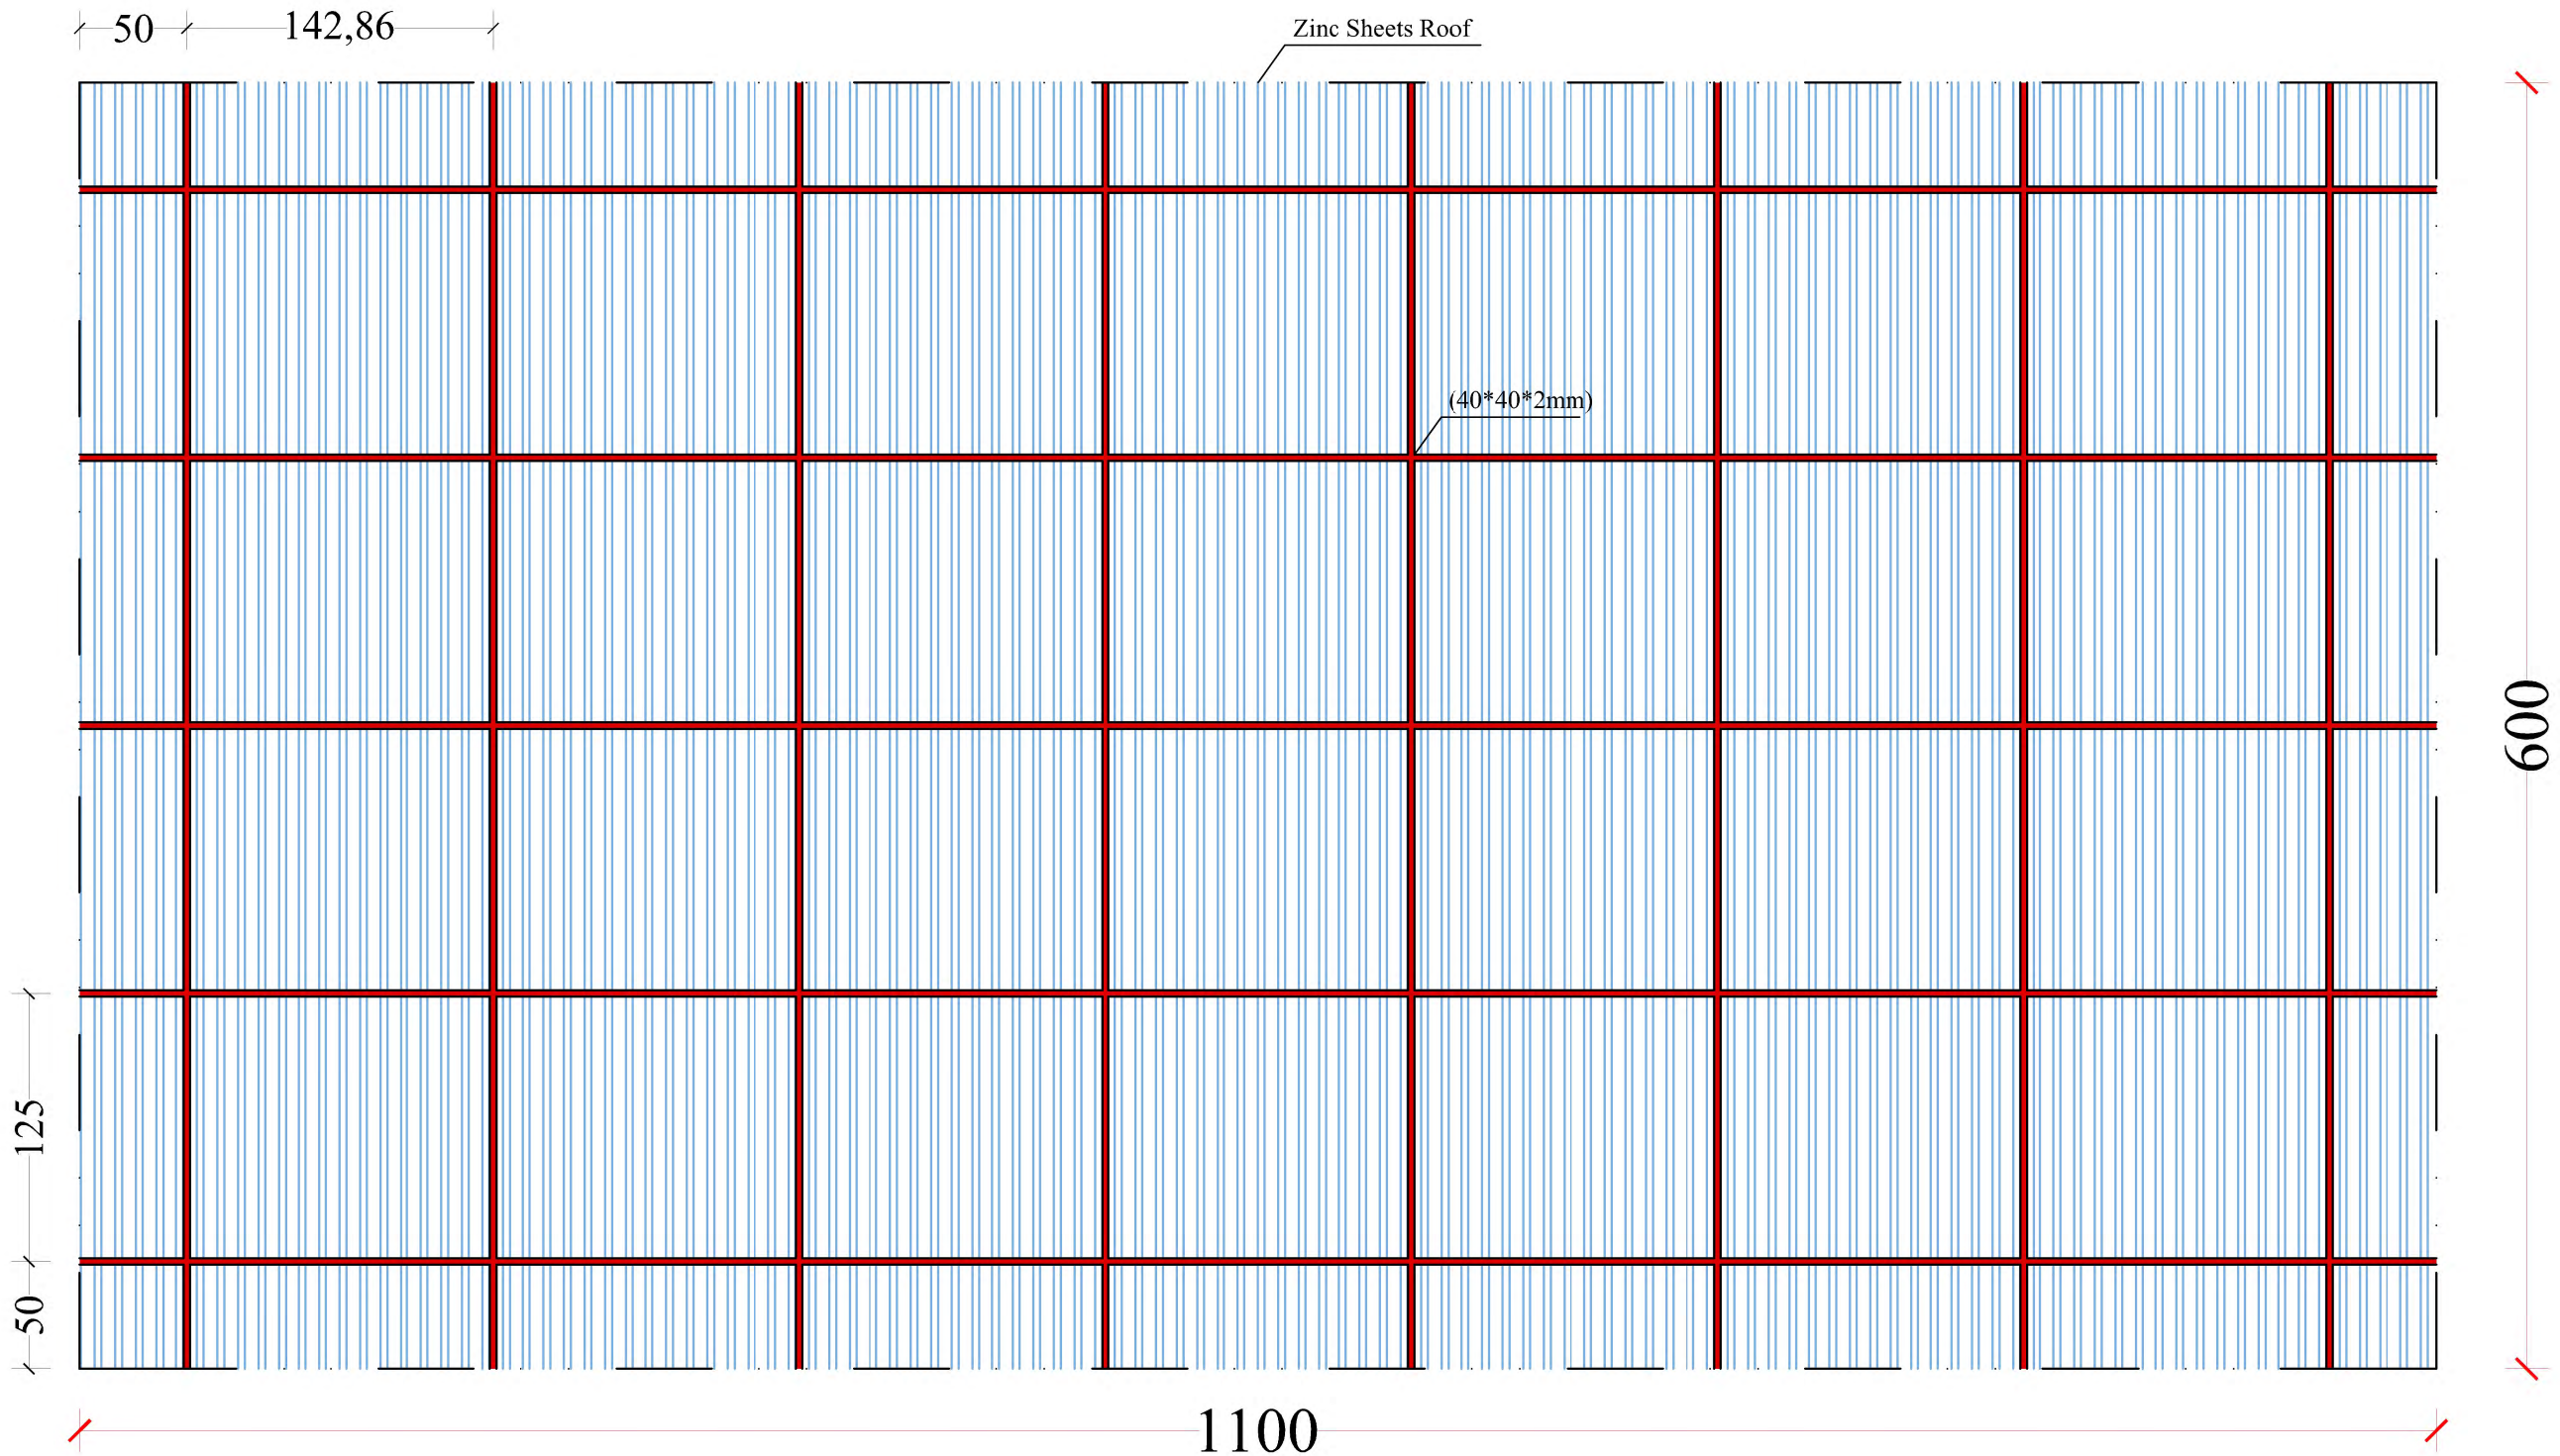


Note: All dimensions are in "cm" unless indicate otherwise.

SHEET TITLE: Shade Roof for the Oxygen Station Generator			SCALE: NTS	RELATED SHEETS: 1
BLUEPRINT TITLE: Rehabilitation of Hasakah National Hospital in Al-Hasakah Government		DESIGN LEAD: Ahmad Jassem, Omar Ali		REVISIONS: 1
BLUEPRINT CODE: GFFO_2026_HNH-HSK	CONTRACT NO: SYRIA-TA-2026-XXX	APPROVED BY: Ibrahim A. Ahmed		DATE: June, 14th 2026

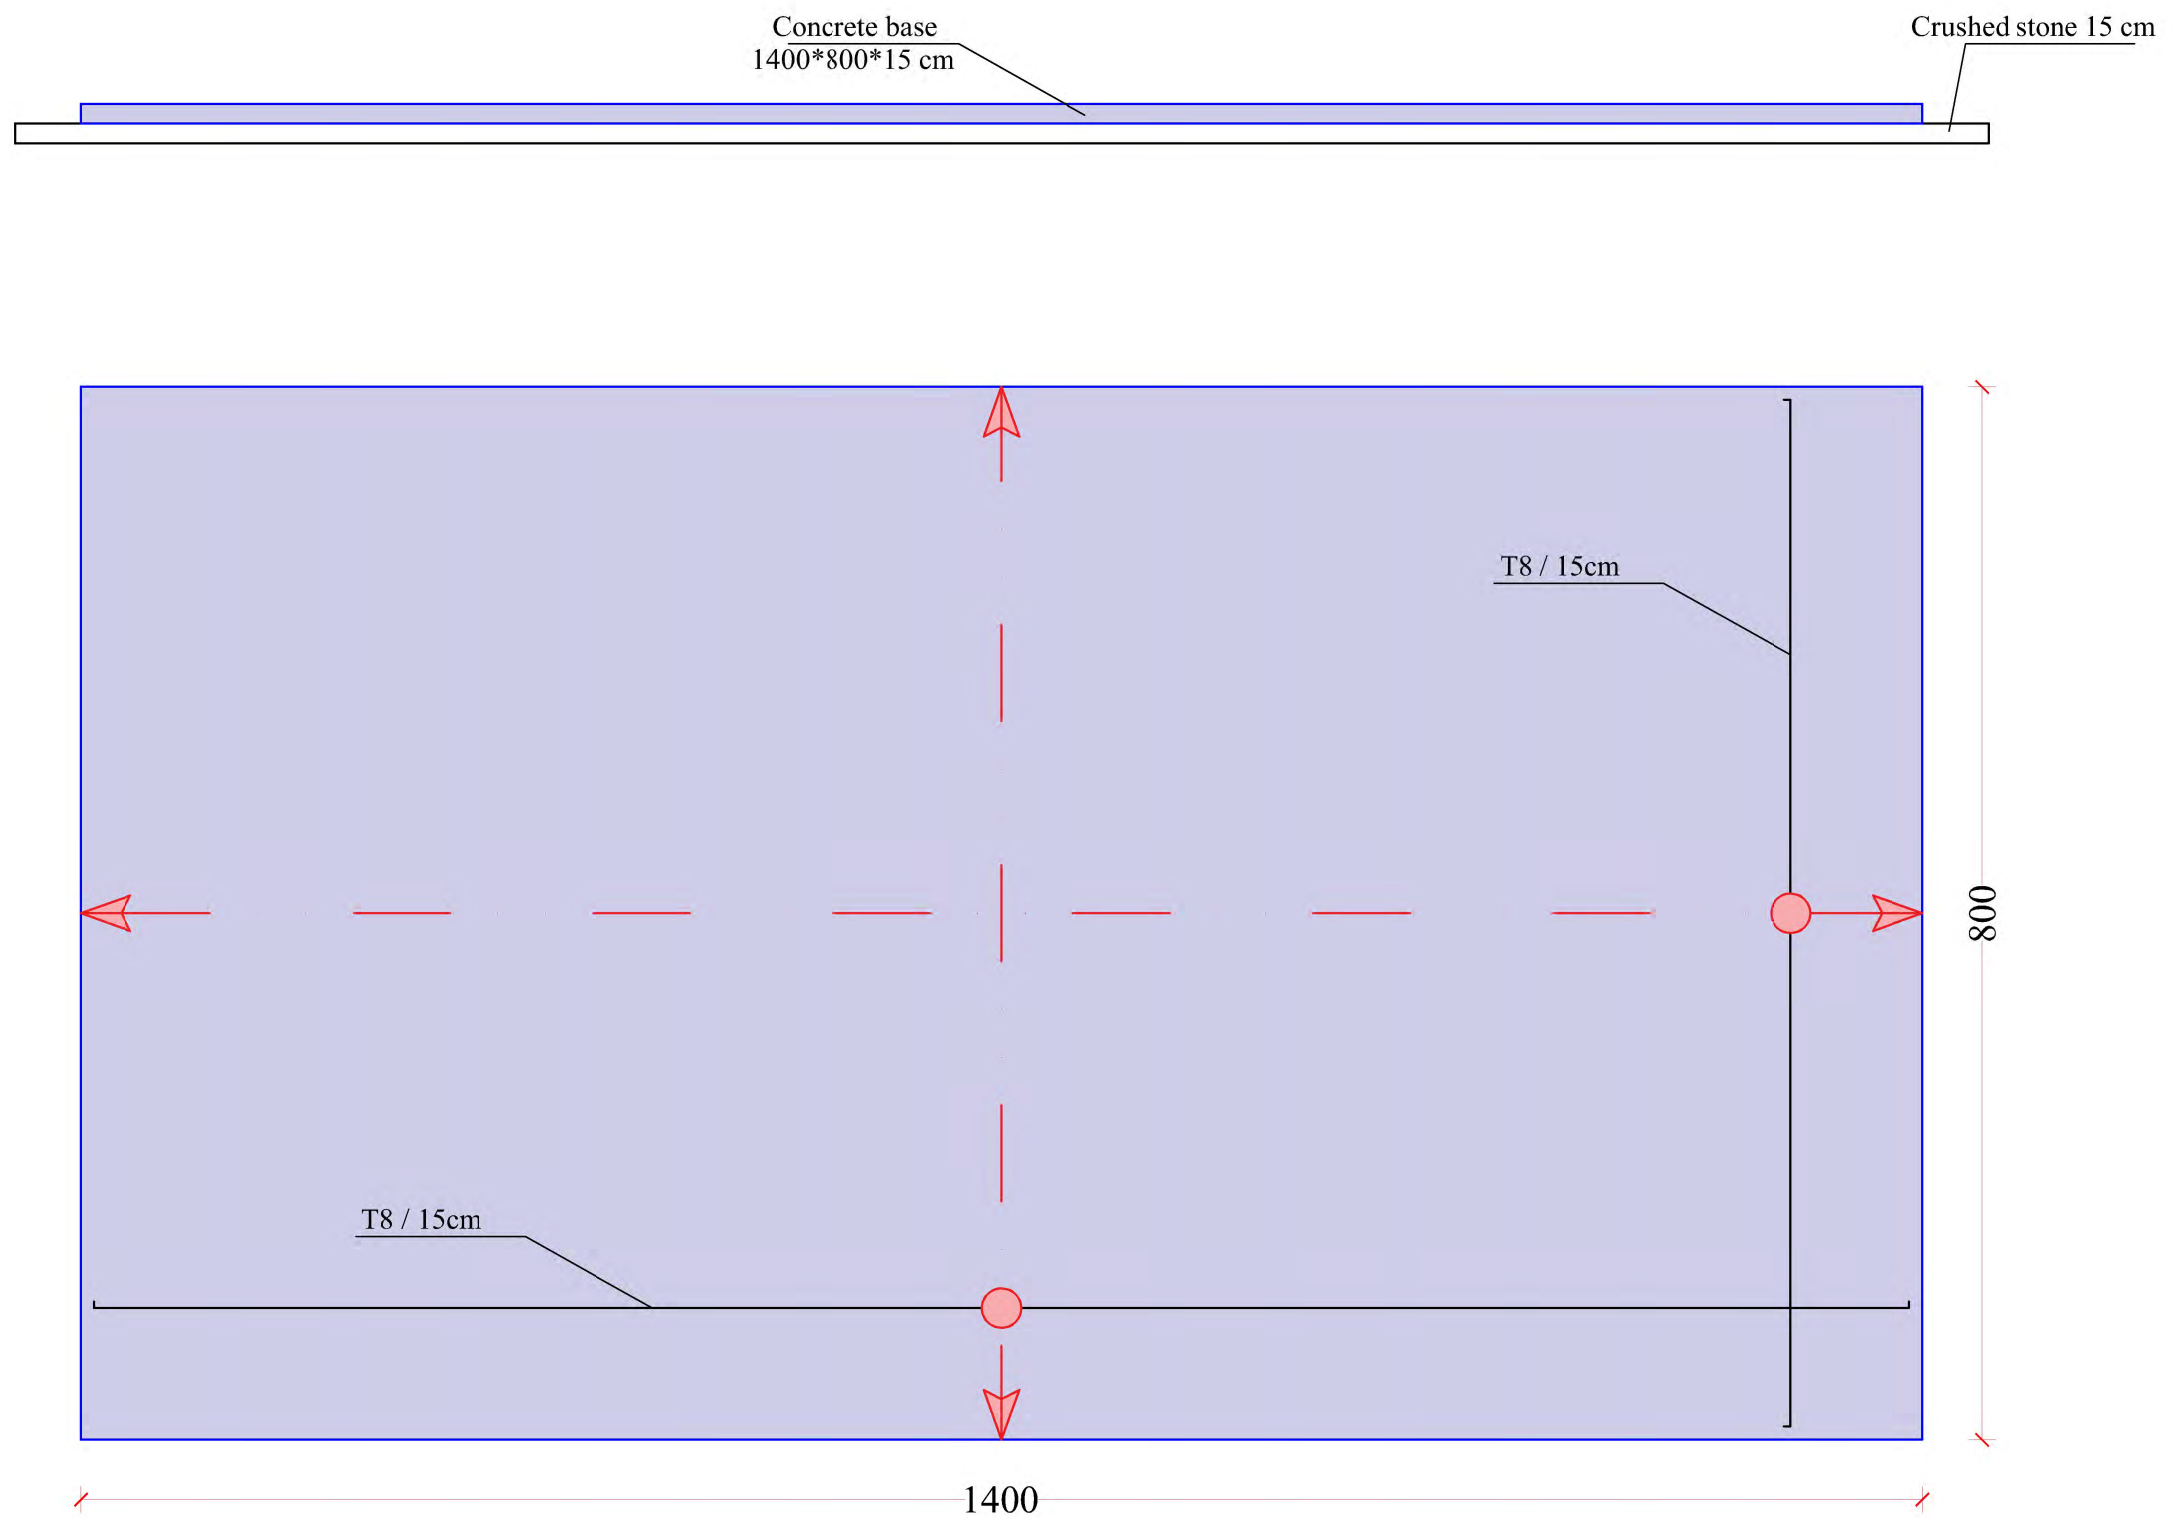


Note: All dimensions are in "cm" unless indicate otherwise.

SHEET TITLE: Concrete Slab for the Generators to be Relocated			SCALE: NTS	RELATED SHEETS: 1
BLUEPRINT TITLE: Rehabilitation of Hasakah National Hospital in Al-Hasakah Government		DESIGN LEAD: Ahmad Jassem, Omar Ali		REVISIONS: 1
BLUEPRINT CODE: GFFO_2026_HNH-HSK	CONTRACT NO: SYRIA-TA-2026-XXX	APPROVED BY: Ibrahim A. Ahmed		DATE: June, 14th 2026

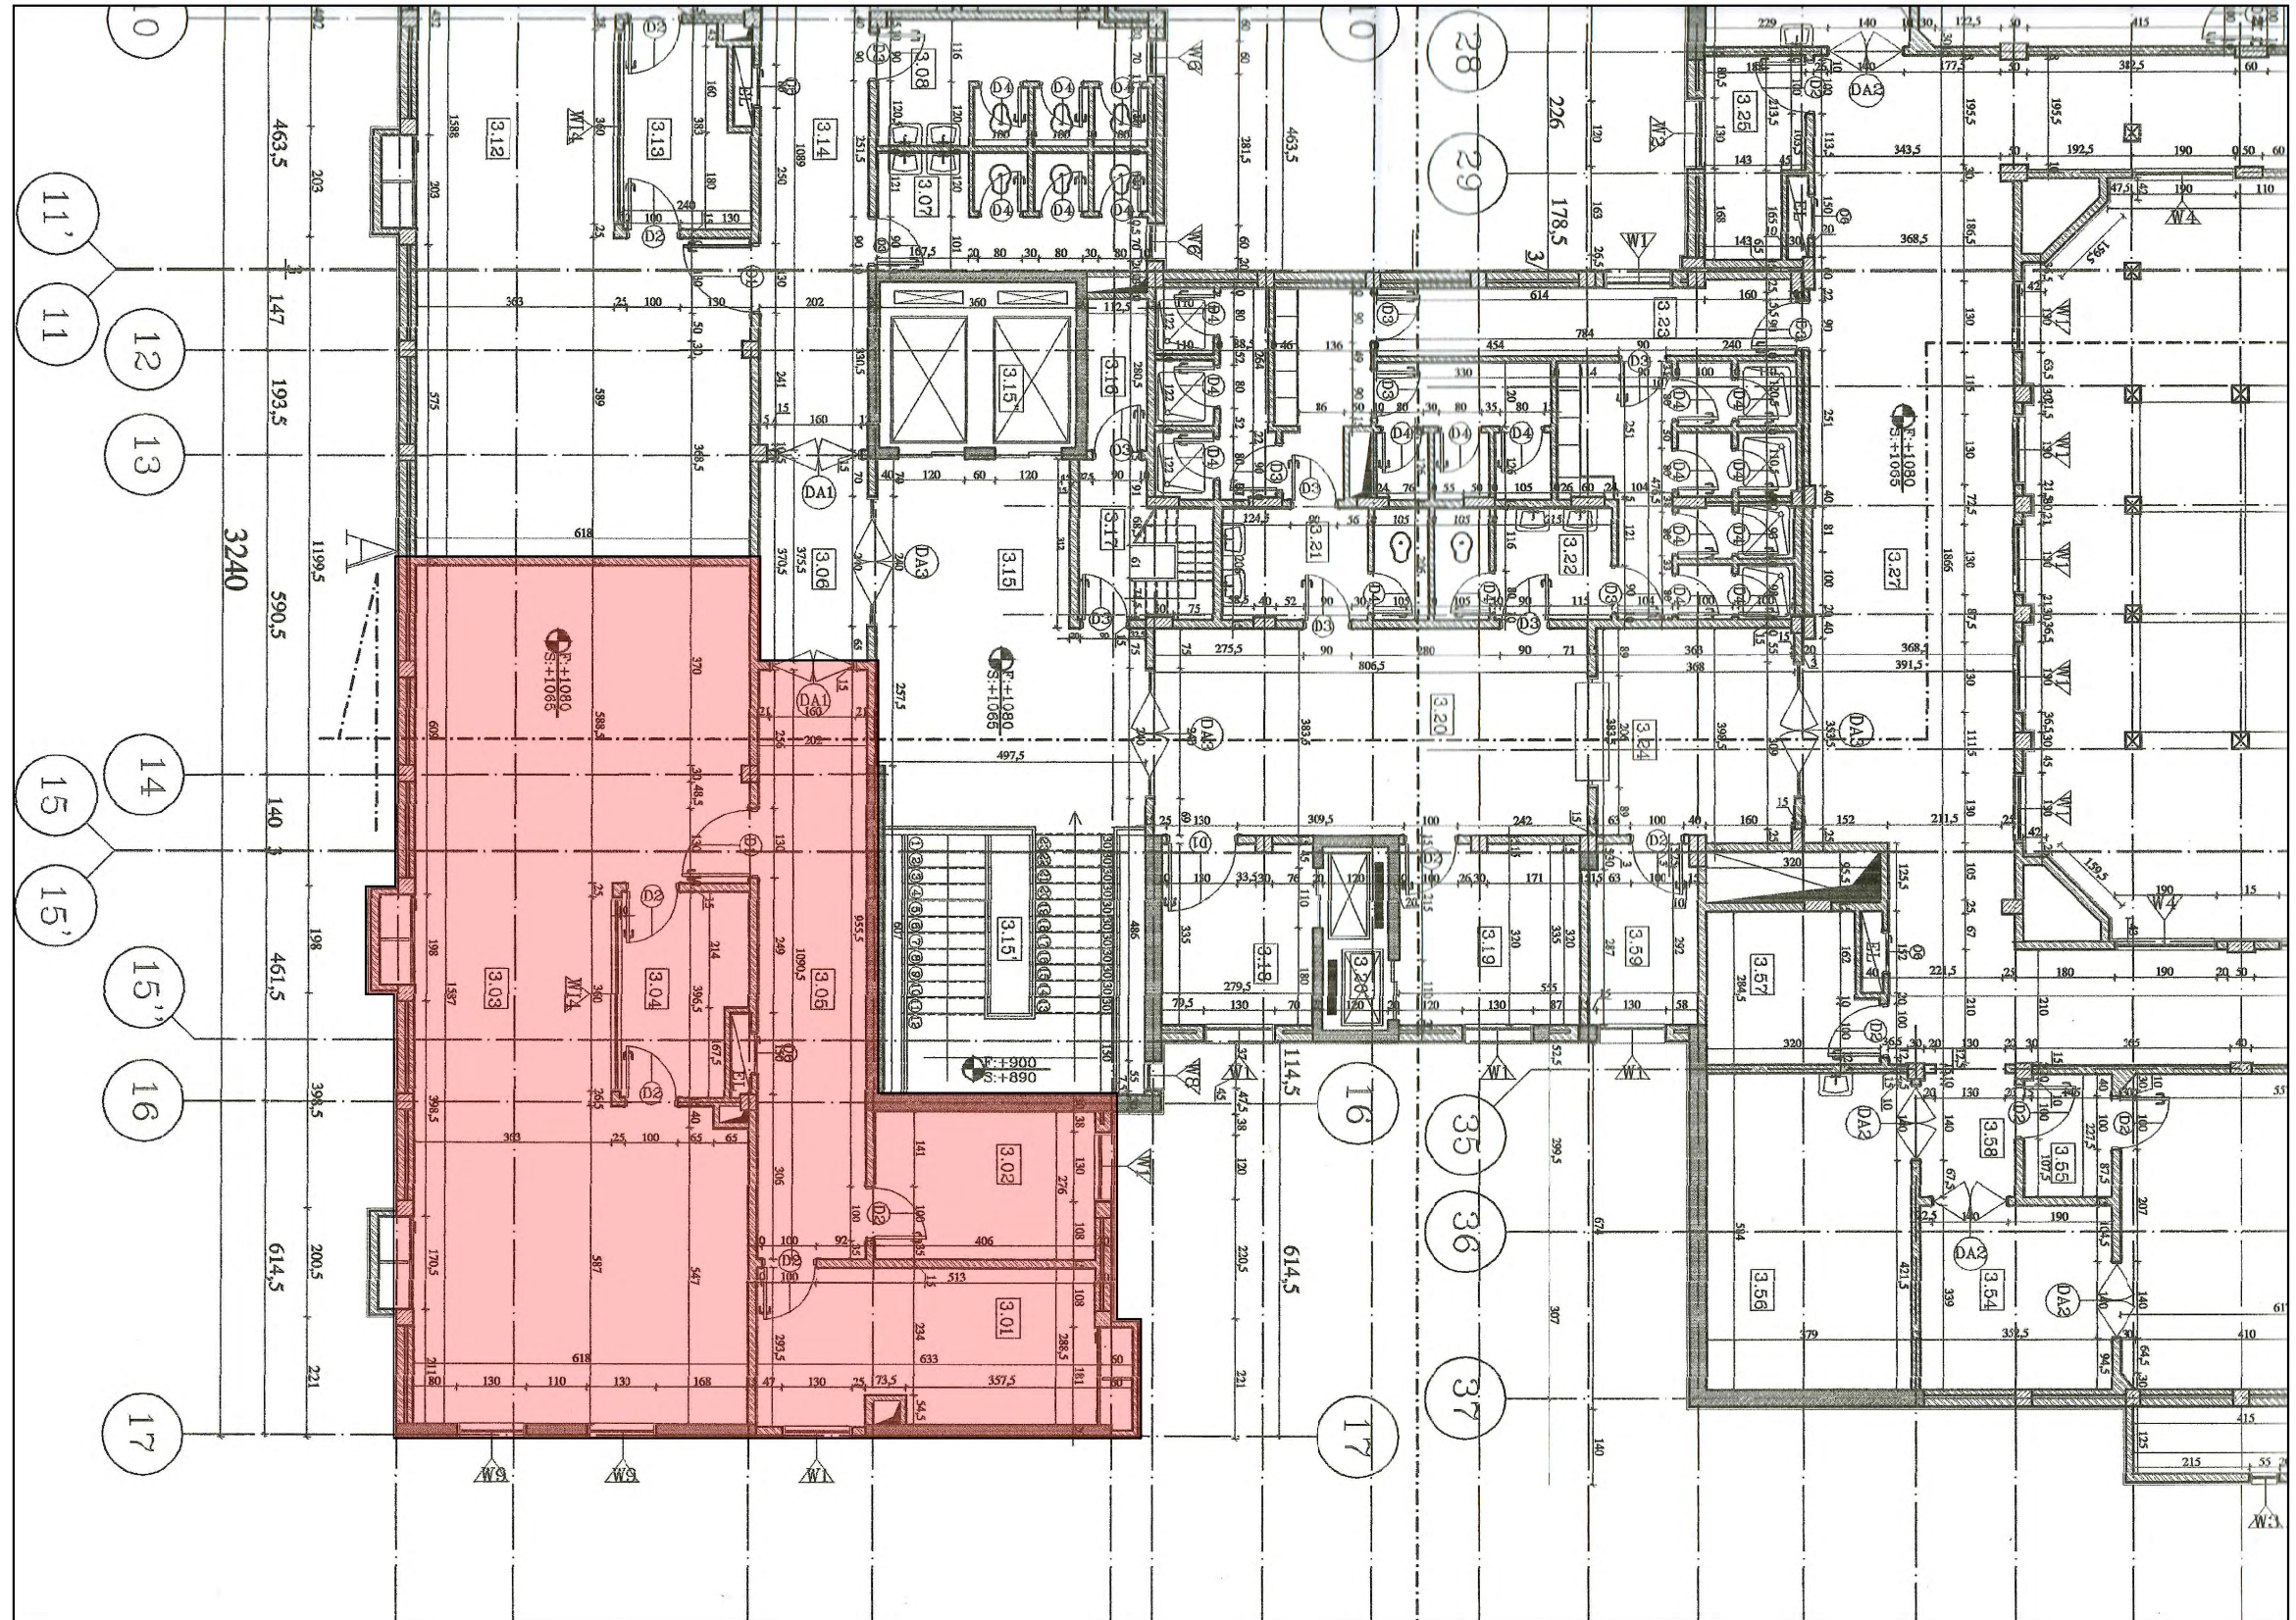

Note: All dimensions are in "cm" unless indicate otherwise.

SHEET TITLE: Nursing Rooms and Store Room - Floor 3		SCALE: NTS	RELATED SHEETS: 1
BLUEPRINT TITLE: Rehabilitation of Hasakah National Hospital in Al-Hasakah Government		DESIGN LEAD: Ahmad Jassem, Omar Ali	REVISIONS: 1
BLUEPRINT CODE: GFFO_2026_HNH-HSK	CONTRACT NO: SYRIA-TA-2026-XXX	APPROVED BY: Ibrahim A. Ahmed	DATE: June, 14th 2026

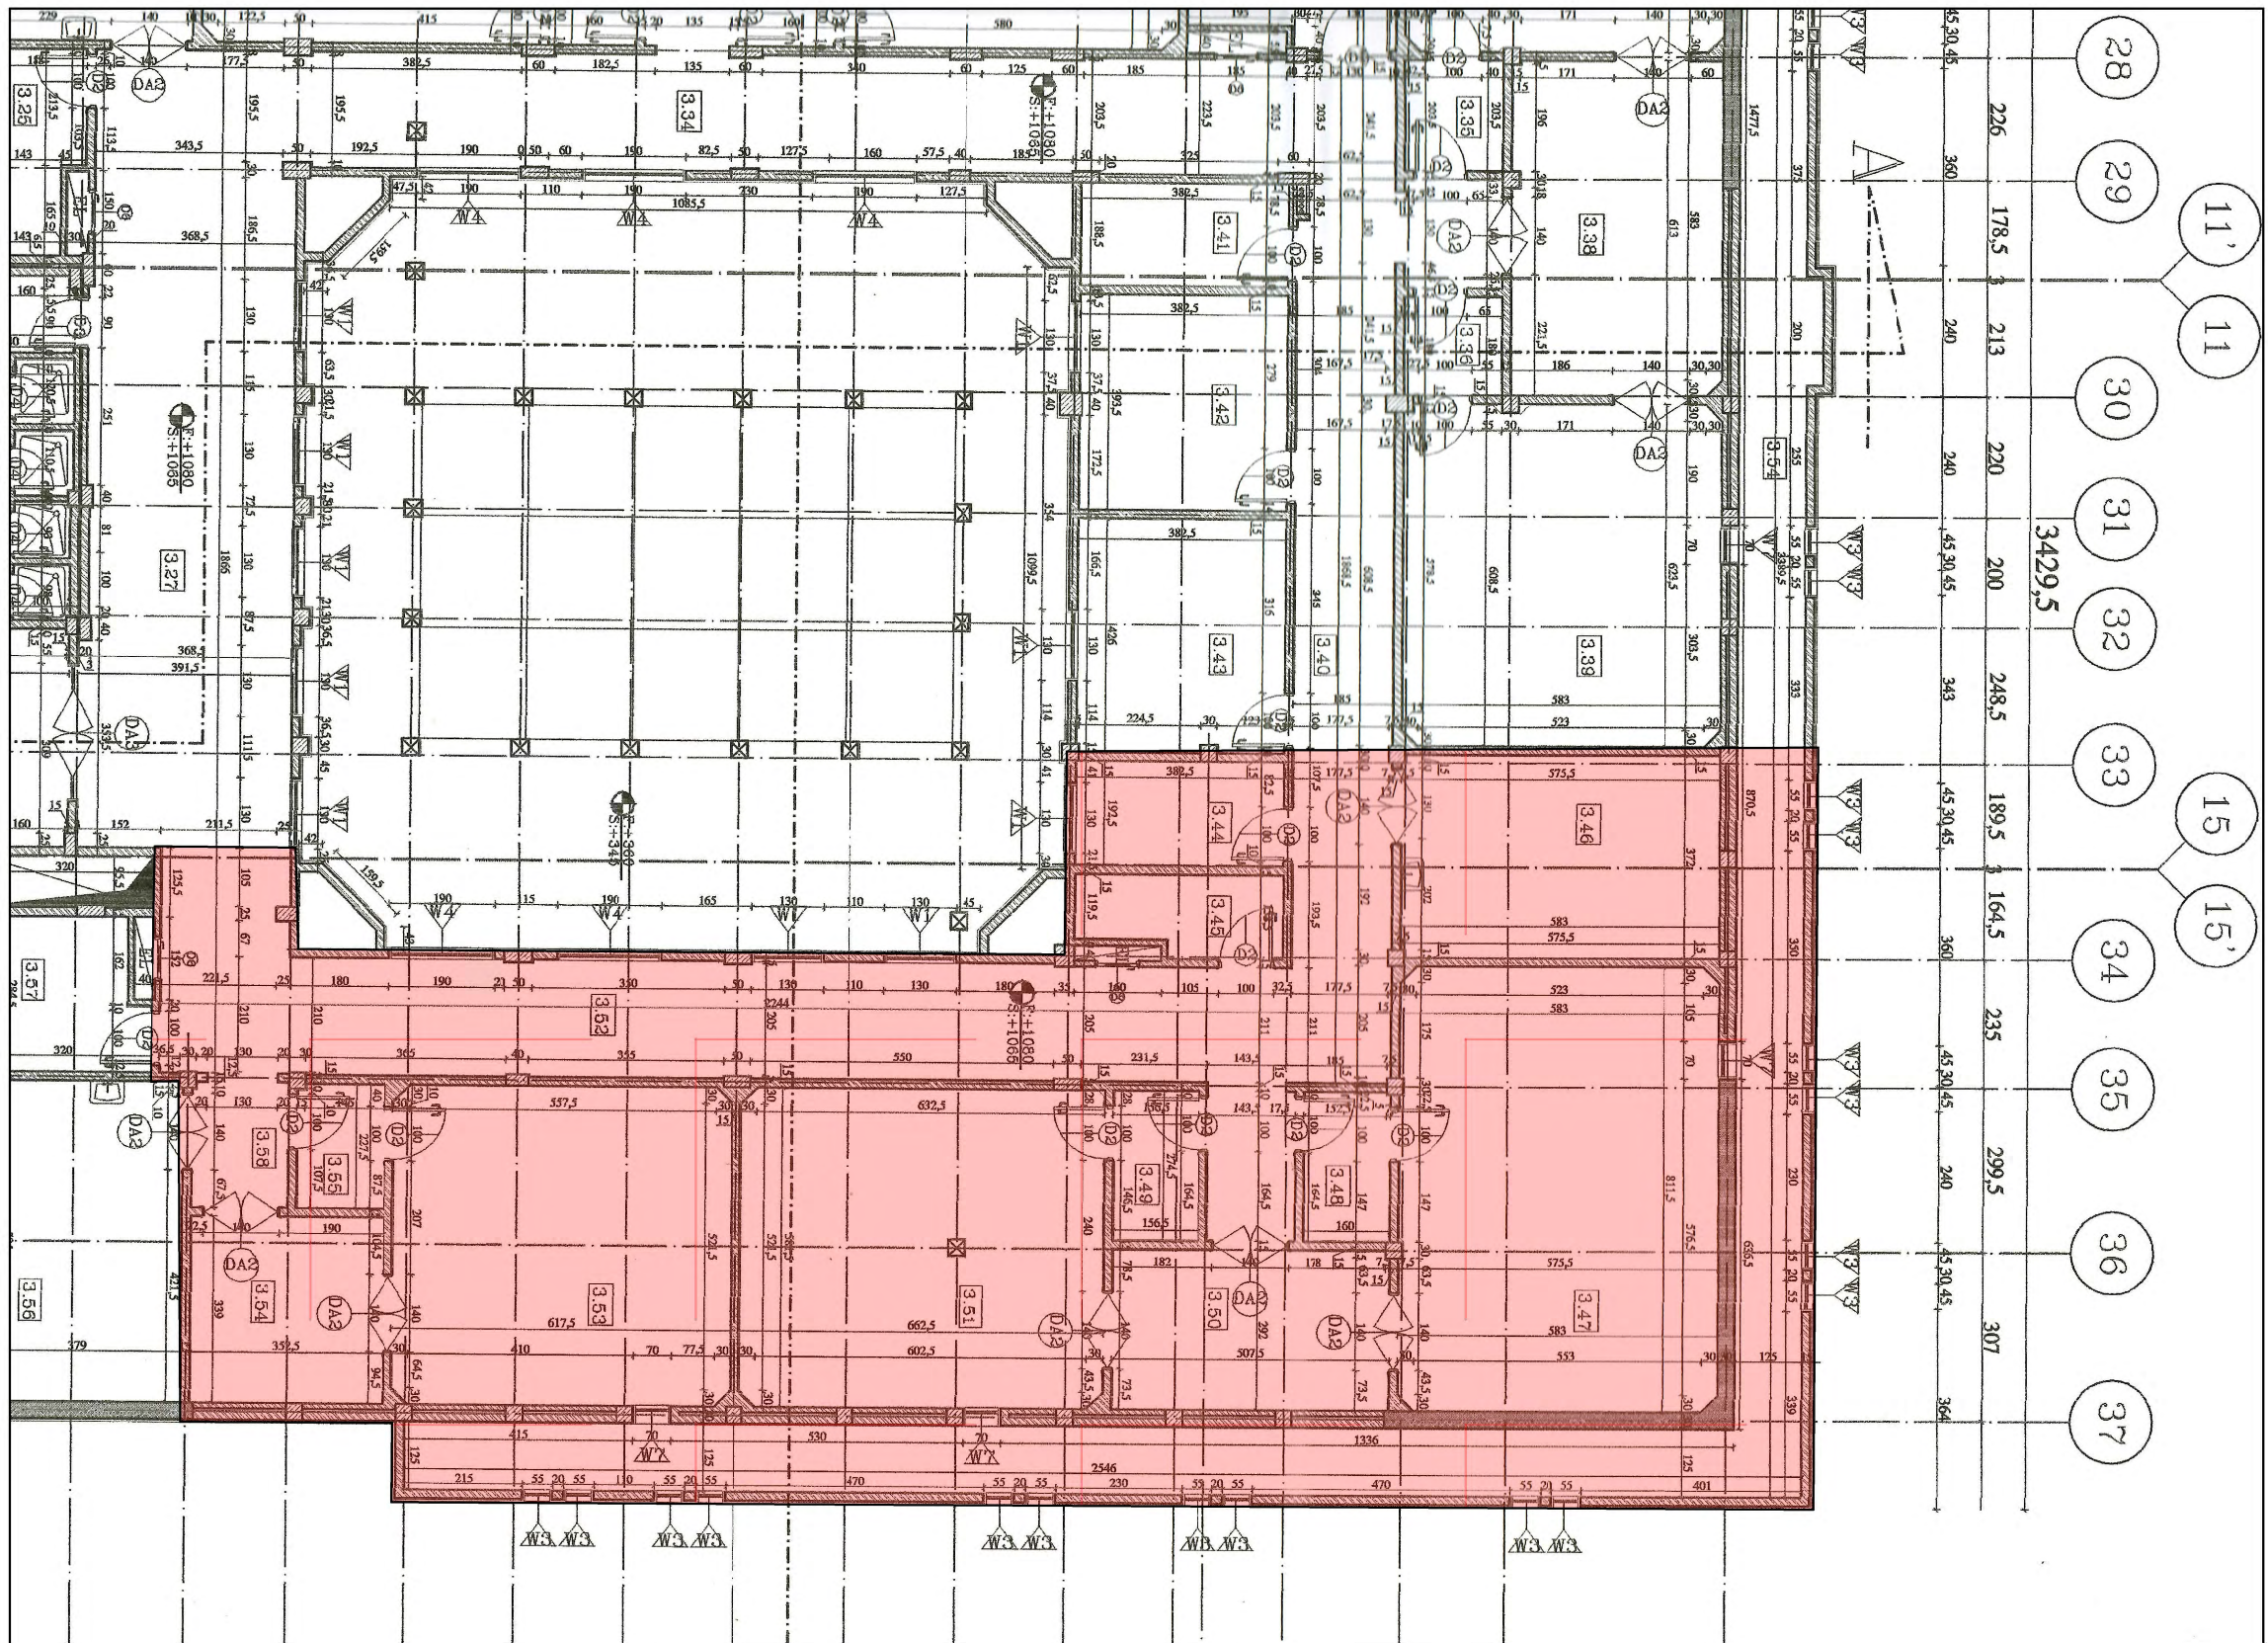

SHEET TITLE: Pediatrics Department 01 - Floor 3

SCALE: NTS

RELATED SHEETS: 1

BLUEPRINT TITLE: Rehabilitation of Hasakah National Hospital in Al-Hasakah Government

DESIGN LEAD: Ahmad Jassem, Omar Ali


REVISIONS: 1

BLUEPRINT CODE: GFFO_2026_HNH-HSK

CONTRACT NO: SYRIA-TA-2026-XXX


APPROVED BY: Ibrahim A. Ahmed

DATE: June, 14th 2026

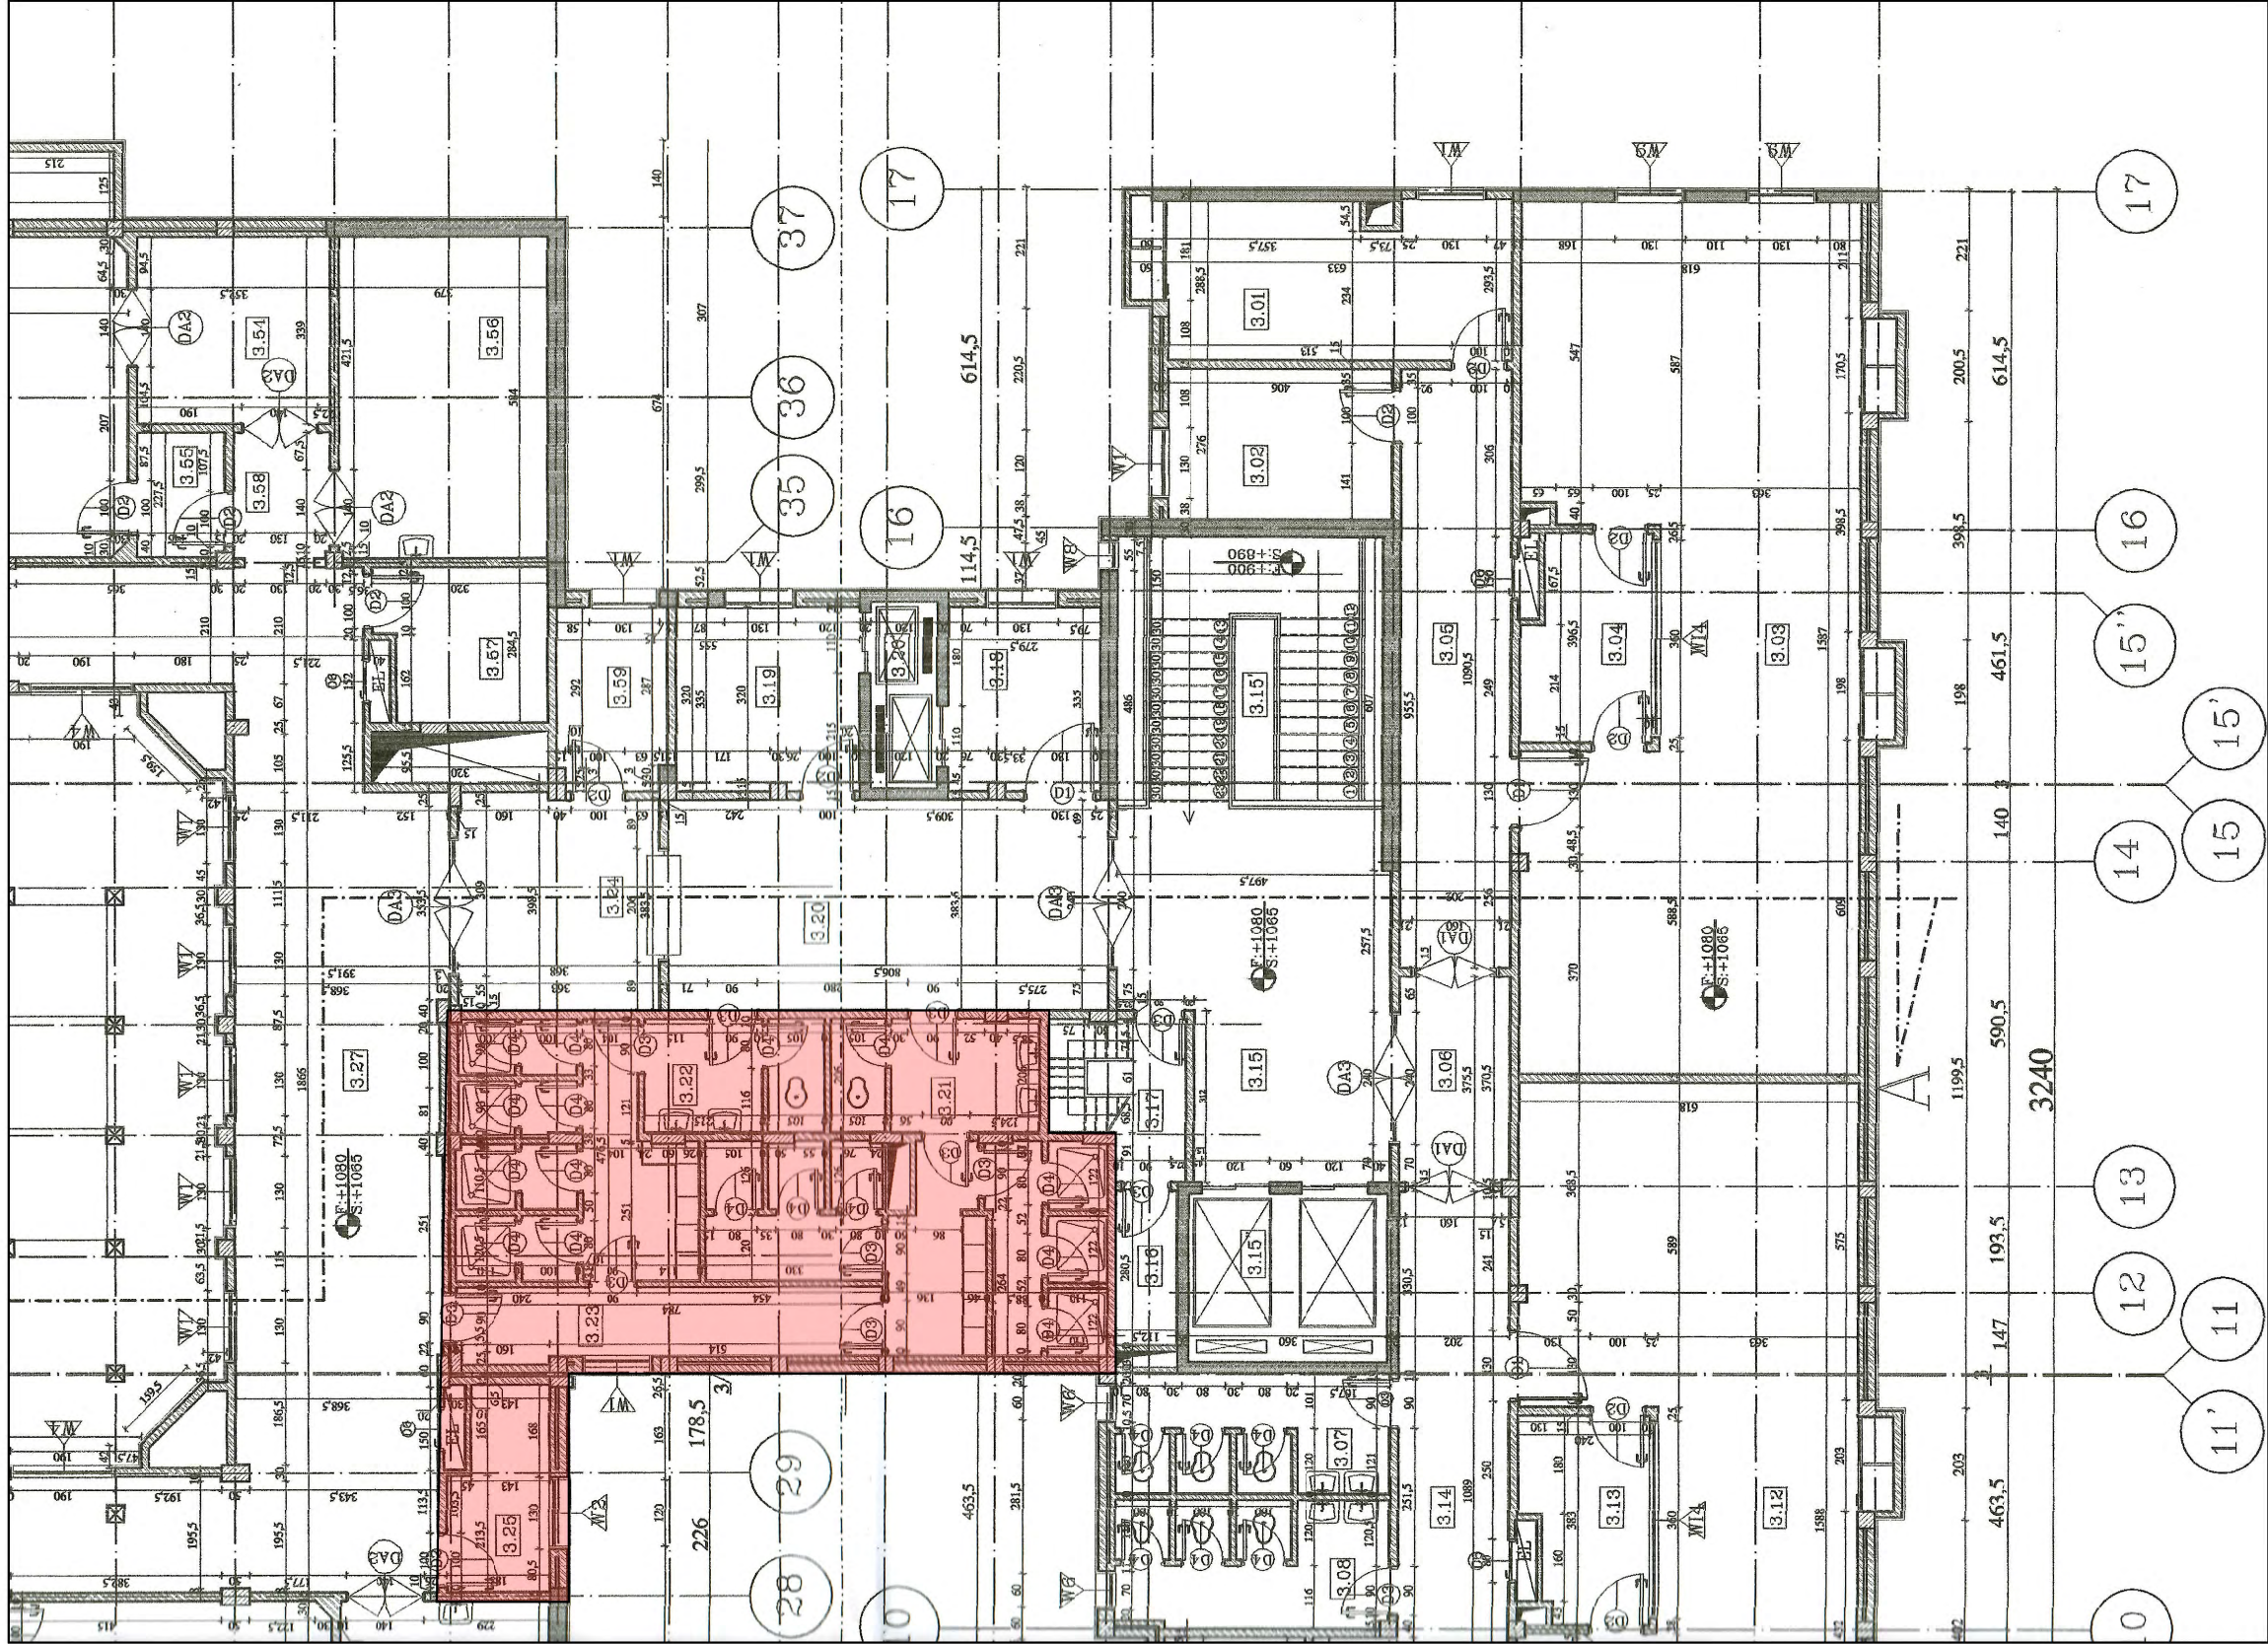


Note: All dimensions are in "cm" unless indicate otherwise.

SHEET TITLE: Pediatrics Department 02 - Floor 3		SCALE: NTS	RELATED SHEETS: 1
BLUEPRINT TITLE: Rehabilitation of Hasakah National Hospital in Al-Hasakah Government		DESIGN LEAD: Ahmad Jassem, Omar Ali	REVISIONS: 1
BLUEPRINT CODE: GFFO_2026_HNH-HSK	CONTRACT NO: SYRIA-TA-2026-XXX	APPROVED BY: Ibrahim A. Ahmed	DATE: June, 14th 2026

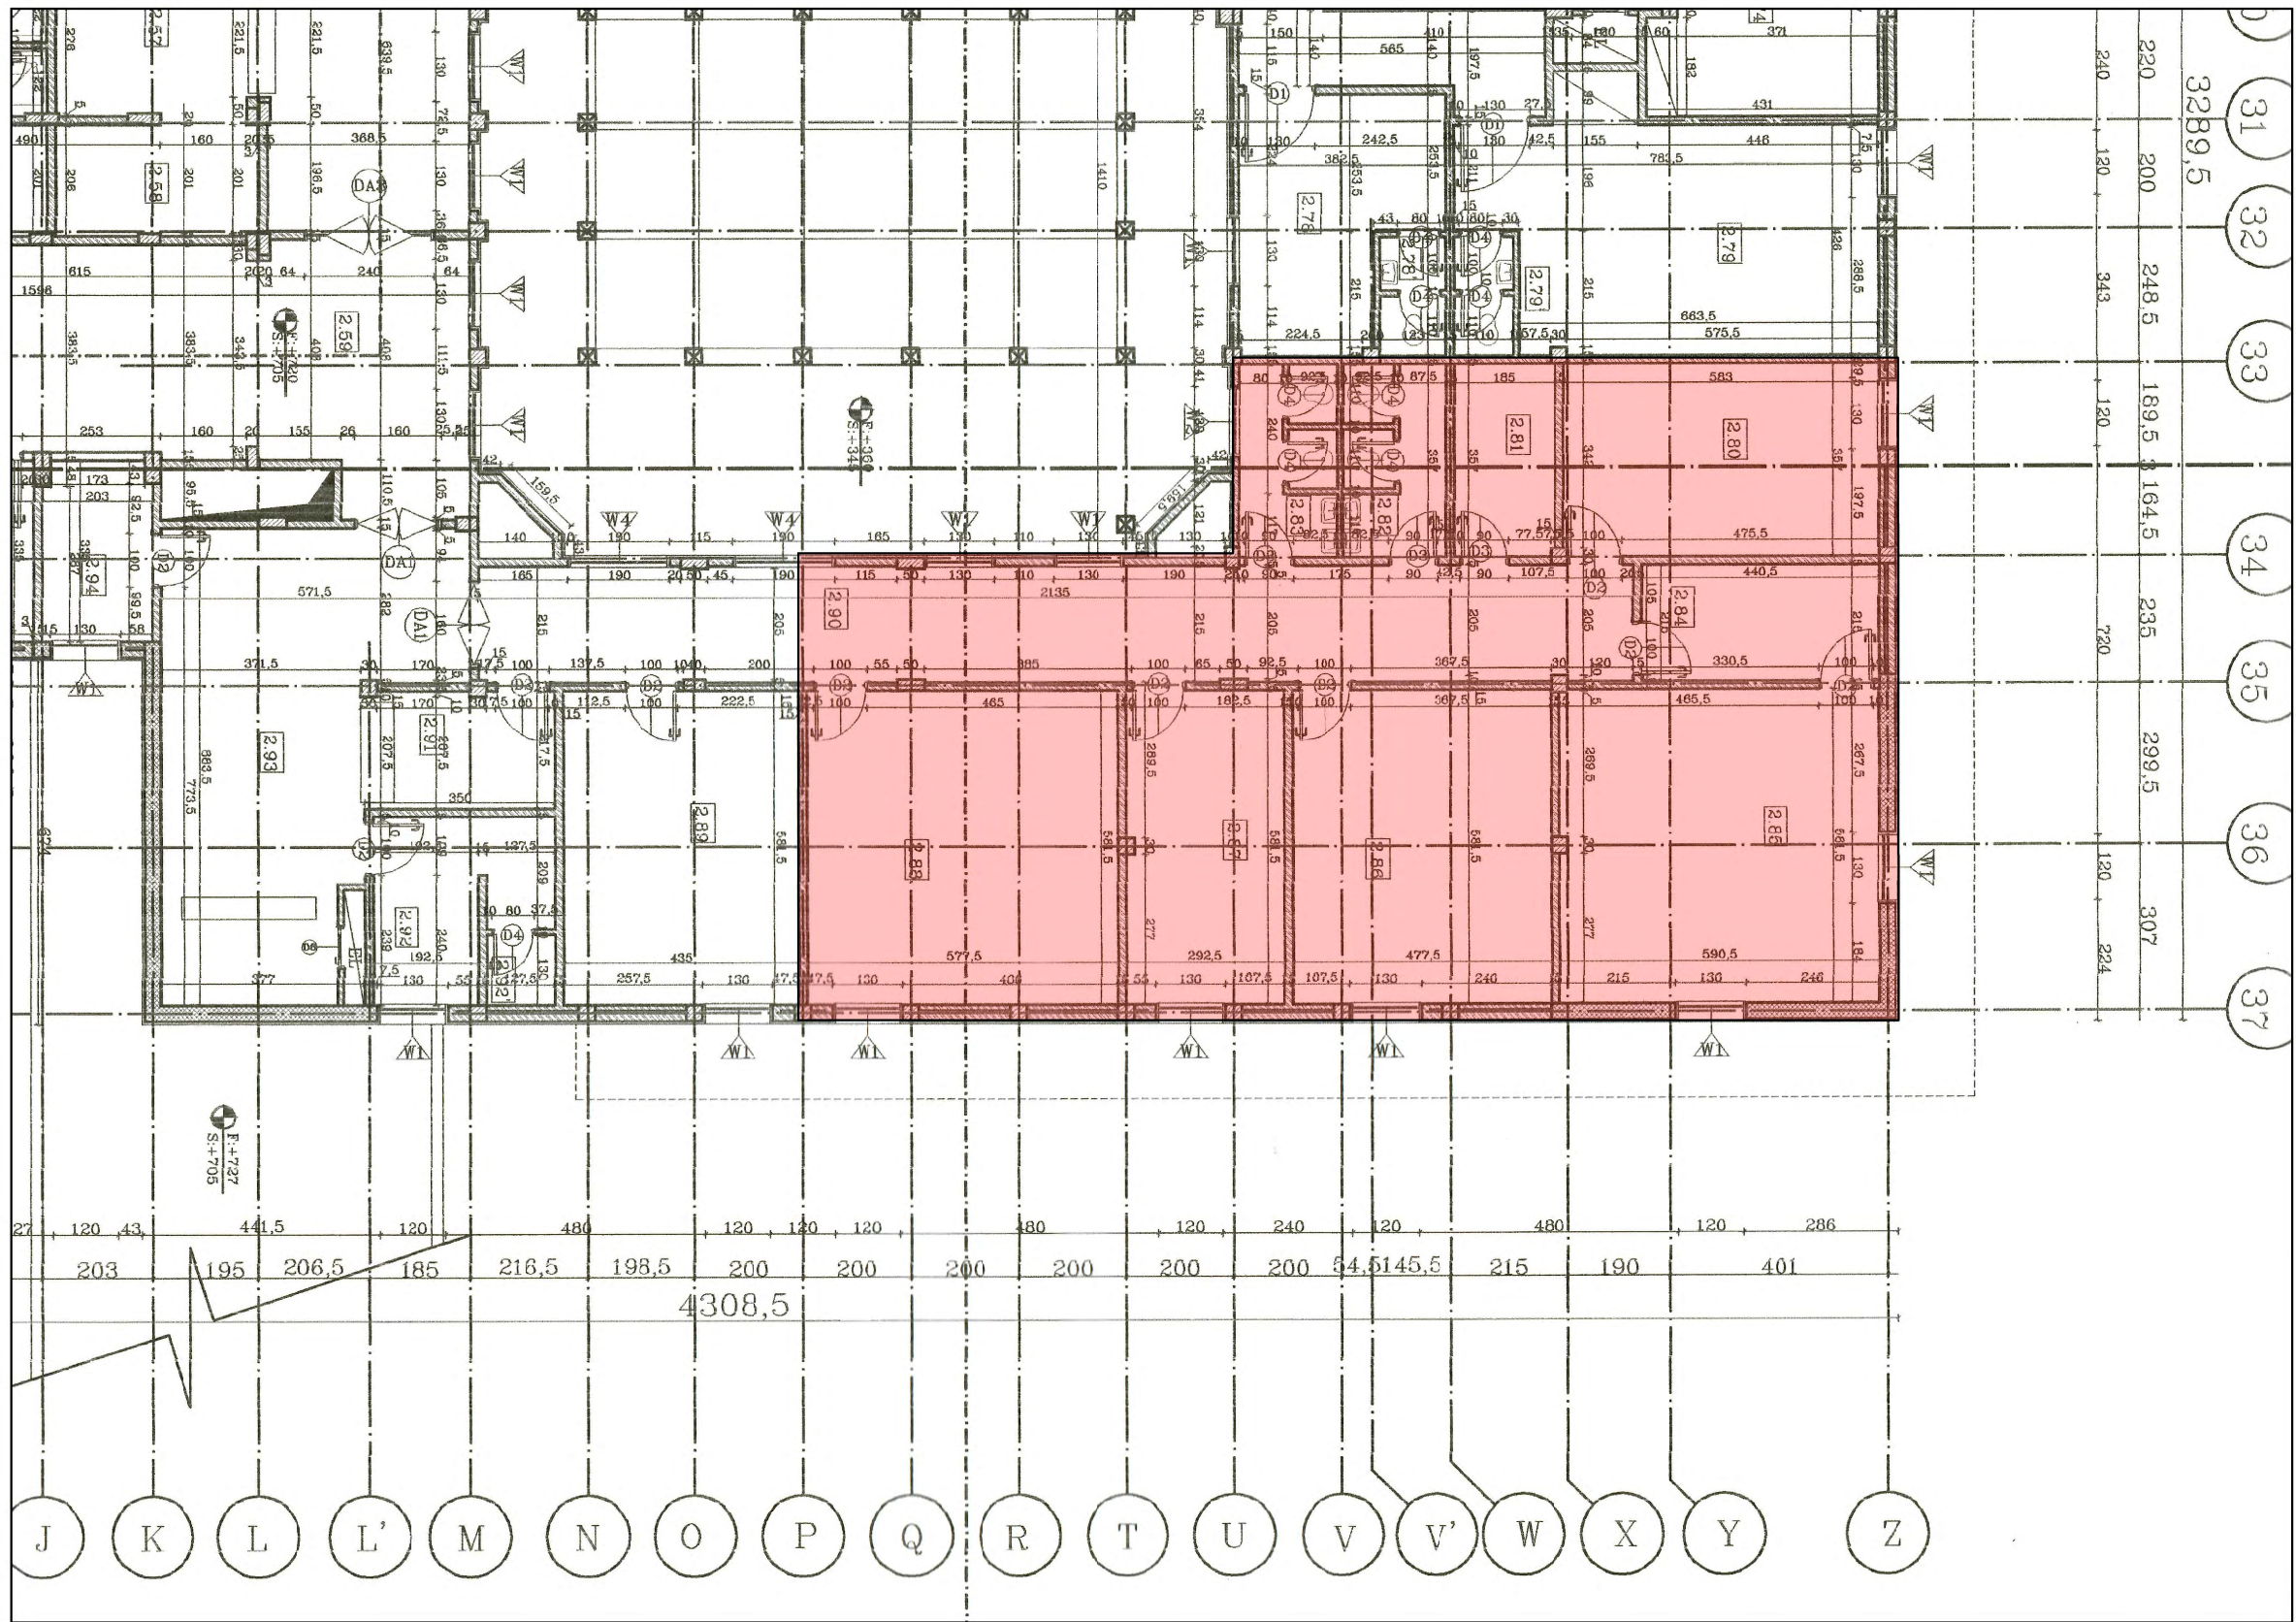

Note: All dimensions are in "cm" unless indicate otherwise.

SHEET TITLE: Sterilization Department - Floor 2		SCALE: NTS	RELATED SHEETS: 1
BLUEPRINT TITLE: Rehabilitation of Hasakah National Hospital in Al-Hasakah Government		DESIGN LEAD: Ahmad Jassem, Omar Ali	
BLUEPRINT CODE: GFFO_2026_HNH-HSK	CONTRACT NO: SYRIA-TA-2026-XXX	APPROVED BY: Ibrahim A. Ahmed	REVISIONS: 1
		DATE: June, 14th 2026	

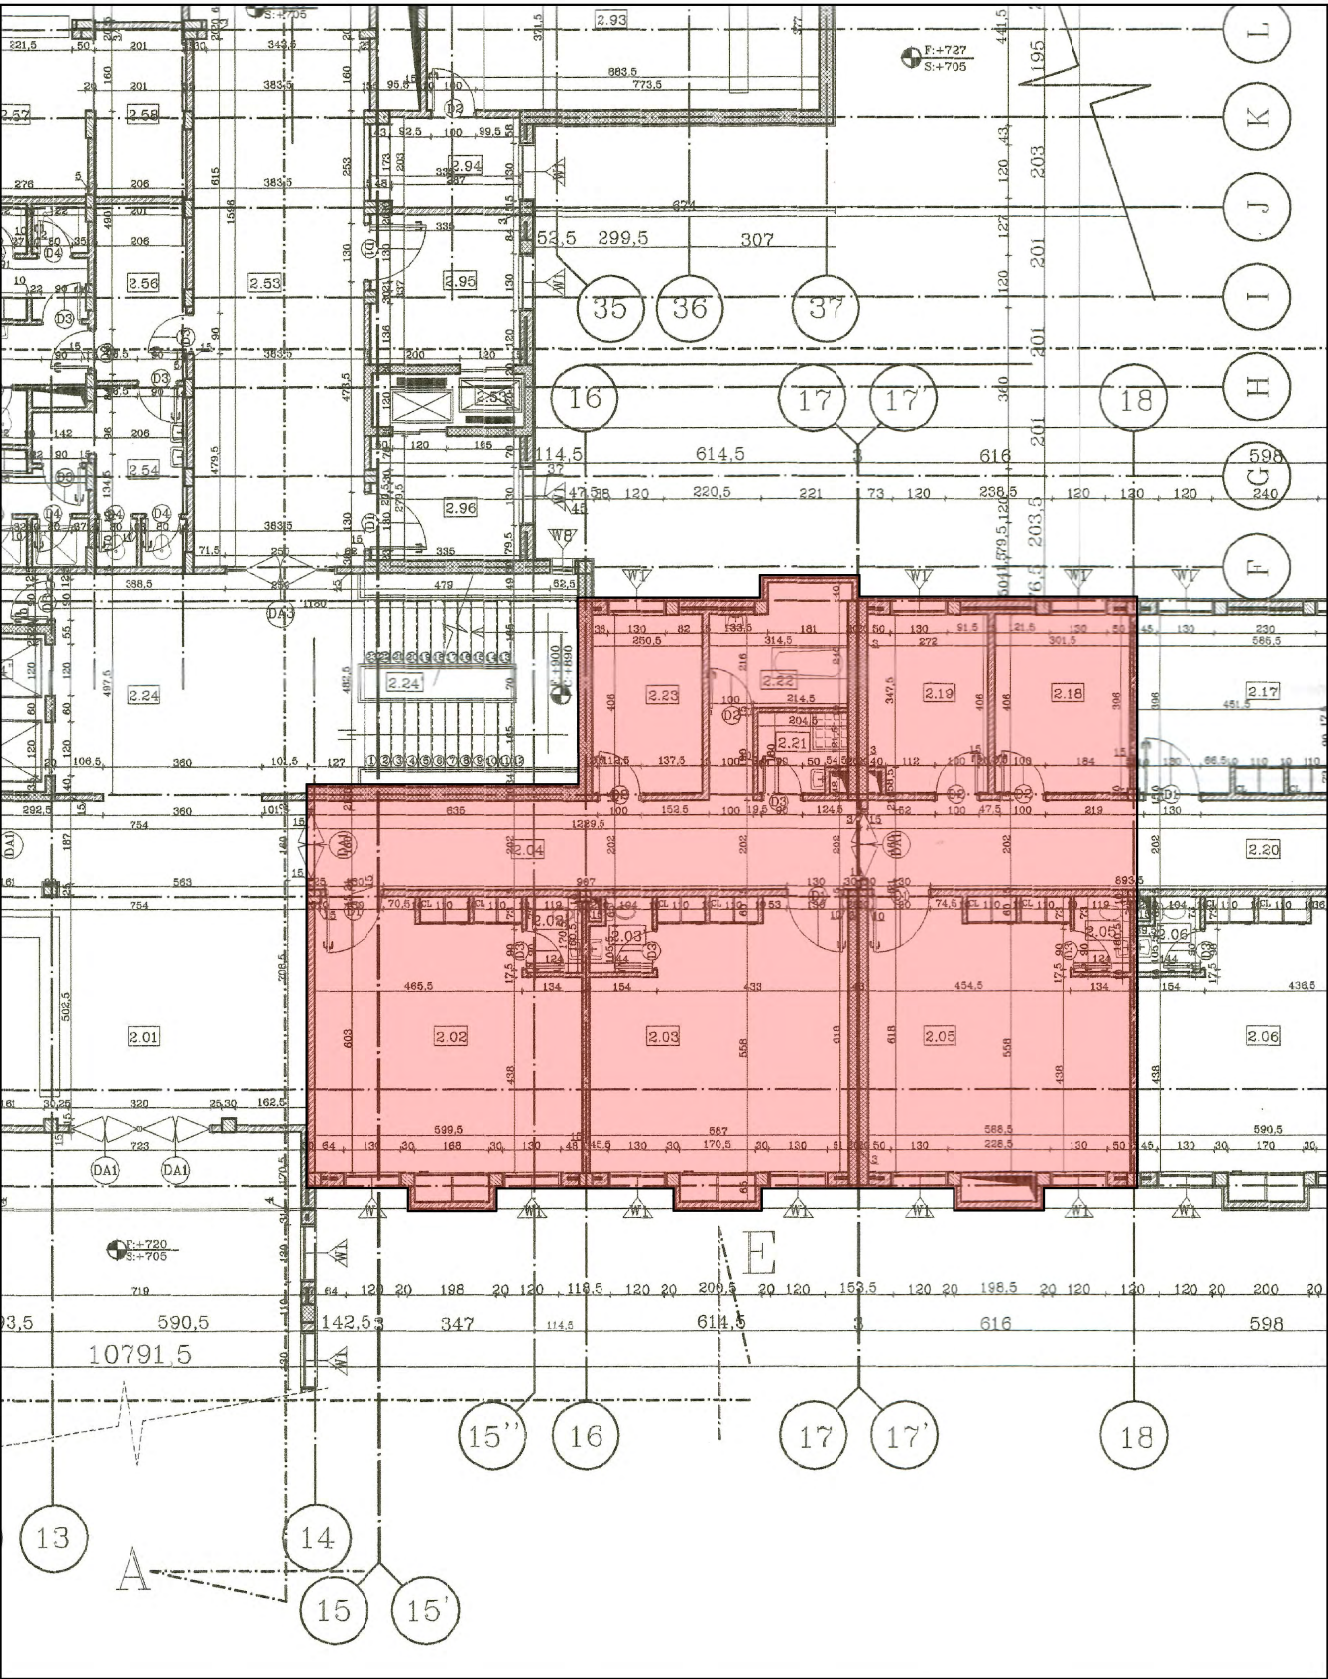

Note: All dimensions are in "cm" unless indicate otherwise.

SHEET TITLE: Gynecology Department - Floor 2			SCALE: NTS	RELATED SHEETS: 1
BLUEPRINT TITLE: Rehabilitation of Hasakah National Hospital in Al-Hasakah Government		DESIGN LEAD: Ahmad Jassem, Omar Ali		REVISIONS: 1
BLUEPRINT CODE: GFFO_2026_HNH-HSK	CONTRACT NO: SYRIA-TA-2026-XXX	APPROVED BY: Ibrahim A. Ahmed		DATE: June, 14th 2026